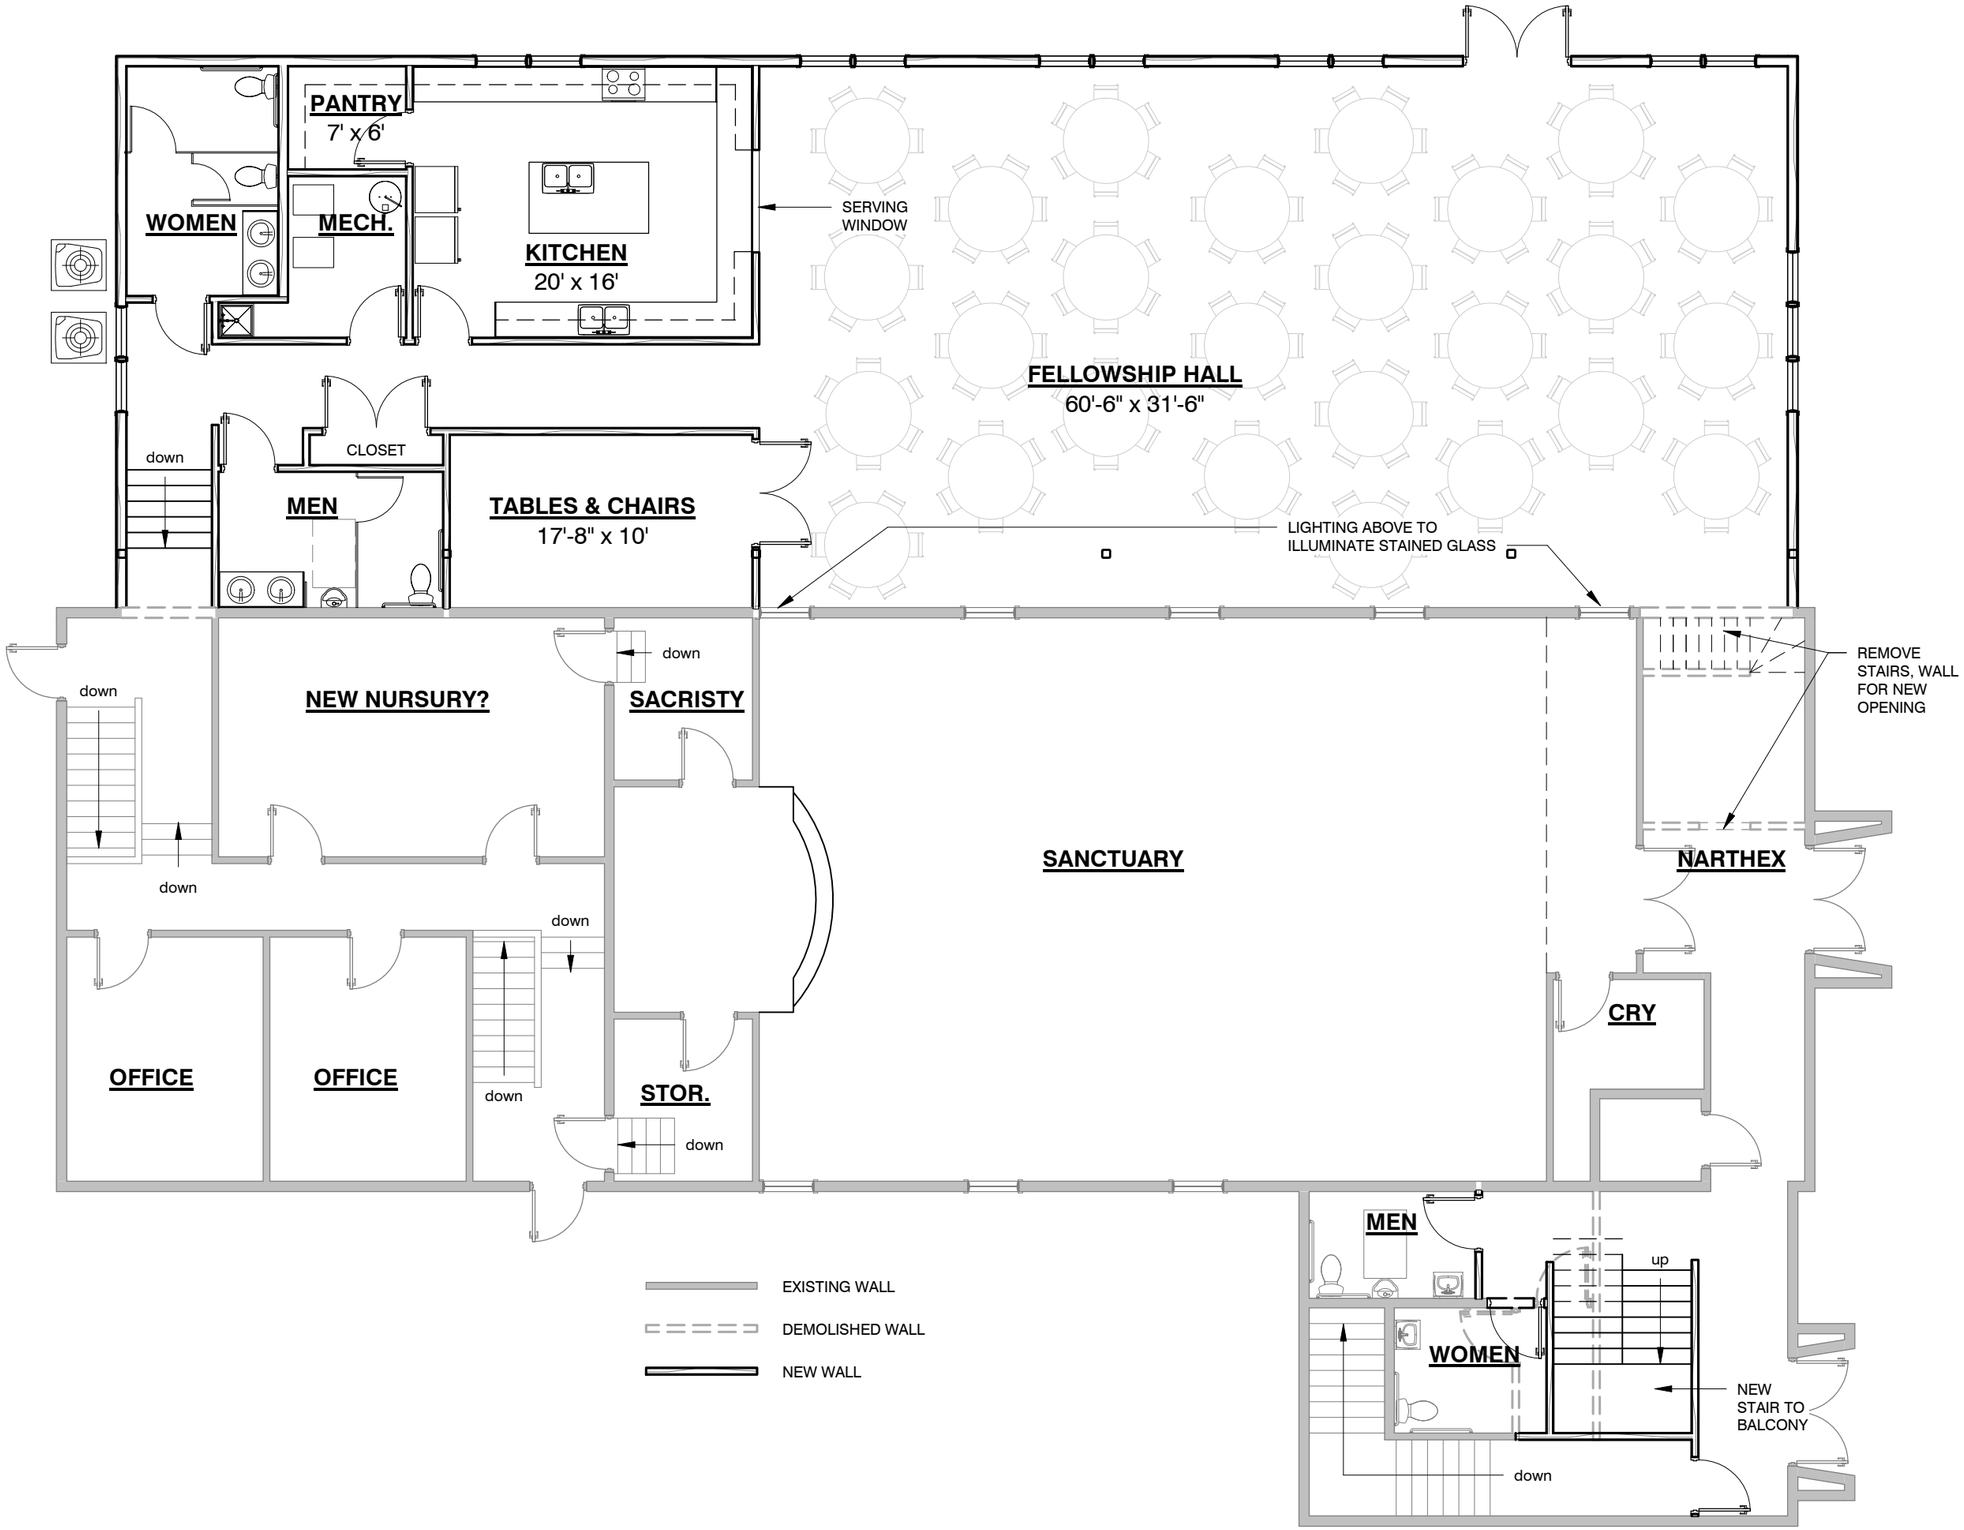
PANTRY
7' x 6'
WOMEN
MECH.
KITCHEN
20' x 16'
SERVING WINDOW
FELLOWSHIP HALL
60'-6" x 31'-6"
CLOSET
down
MEN
TABLES & CHAIRS
17'-8" x 10'
LIGHTING ABOVE TO ILLUMINATE STAINED GLASS
REMOVE STAIRS, WALL FOR NEW OPENING
down
NEW NURSURY?
down
SACRISTY
down
down
SANCTUARY
NARTHEX
down
CRY
OFFICE
OFFICE
down
STOR.
down
MEN
up
WOMEN
NEW STAIR TO BALCONY
down
EXISTING WALL
DEMOLISHED WALL
NEW WALL

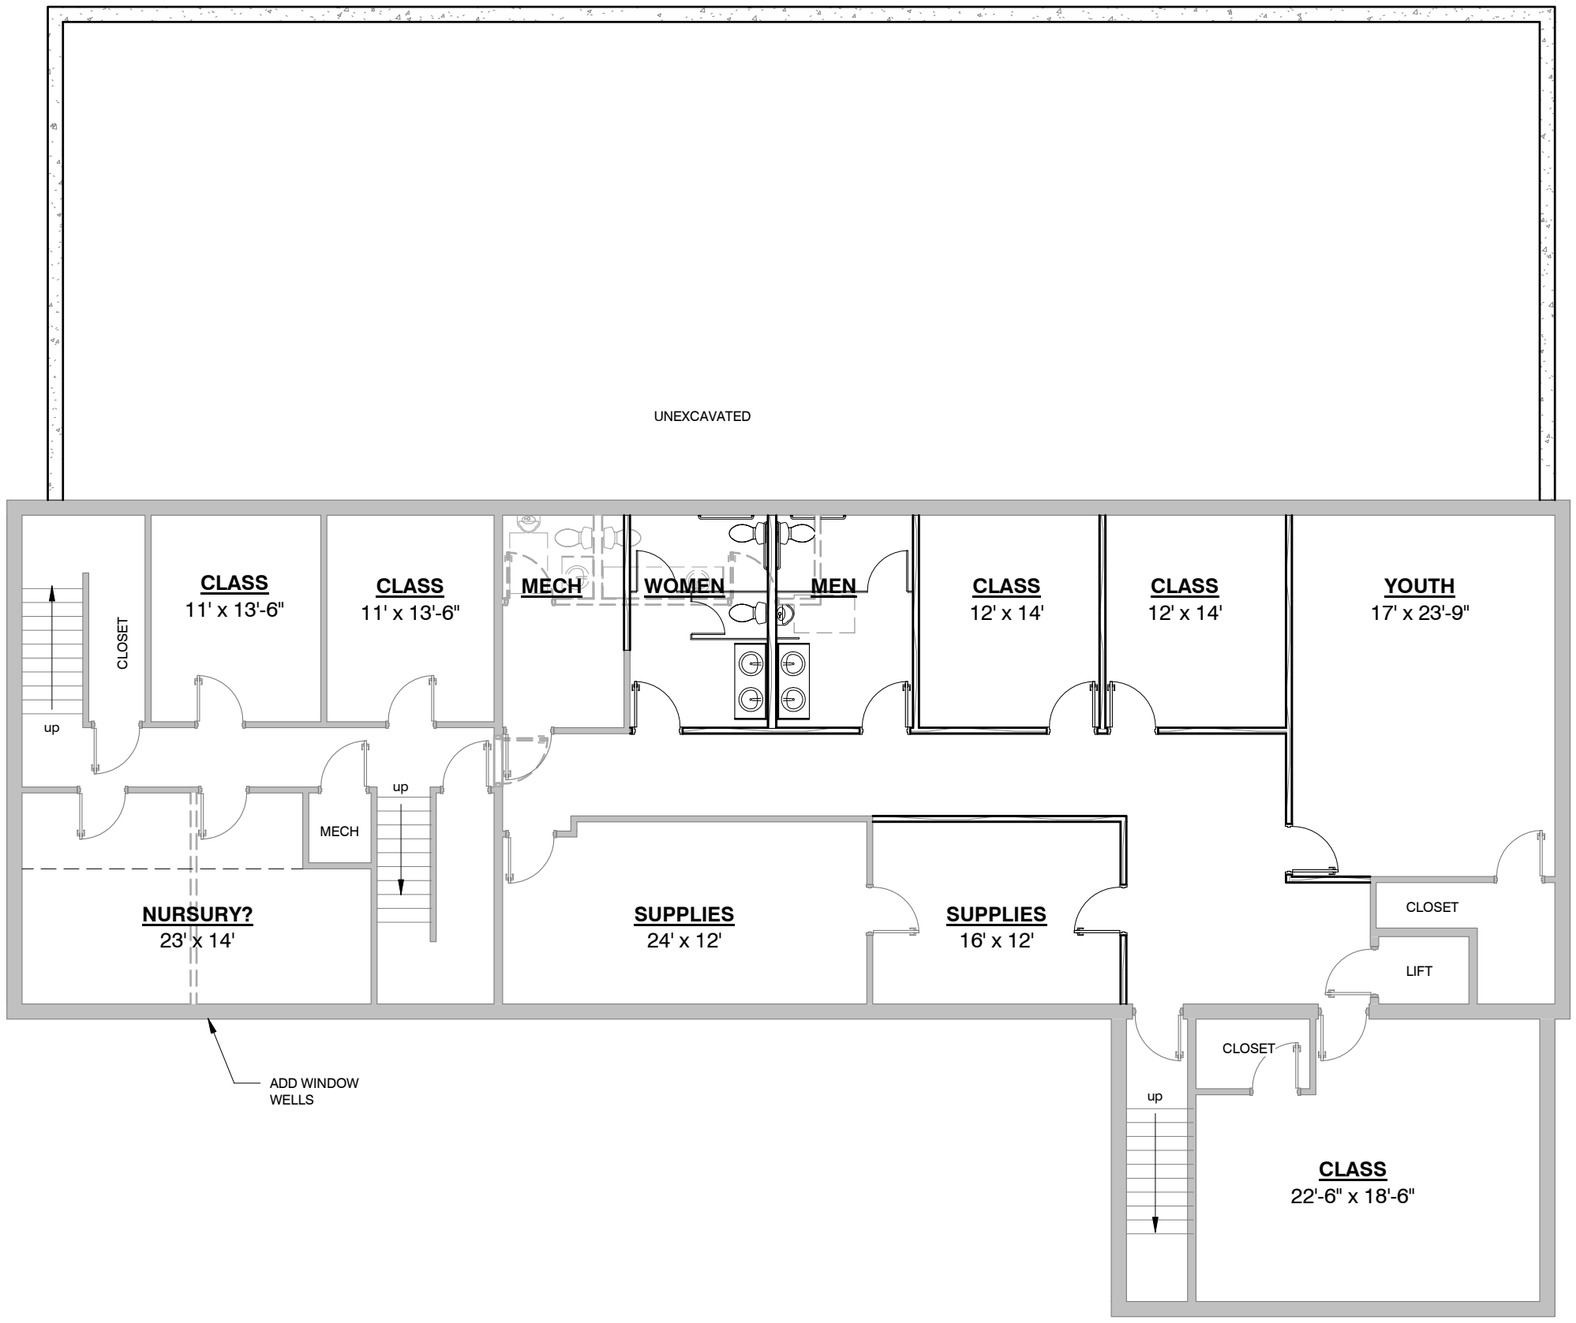
UNEXCAVATED
CLOSET
up
CLASS
11' x 13'-6"
CLASS
11' x 13'-6"
MECH
WOMEN
MEN
CLASS
12' x 14'
CLASS
12' x 14'
YOUTH
17' x 23'-9"
up
MECH
NURSURY?
23' x 14'
SUPPLIES
24' x 12'
SUPPLIES
16' x 12'
CLOSET
LIFT
CLOSET
up
CLASS
22'-6" x 18'-6"
ADD WINDOW
WELLS